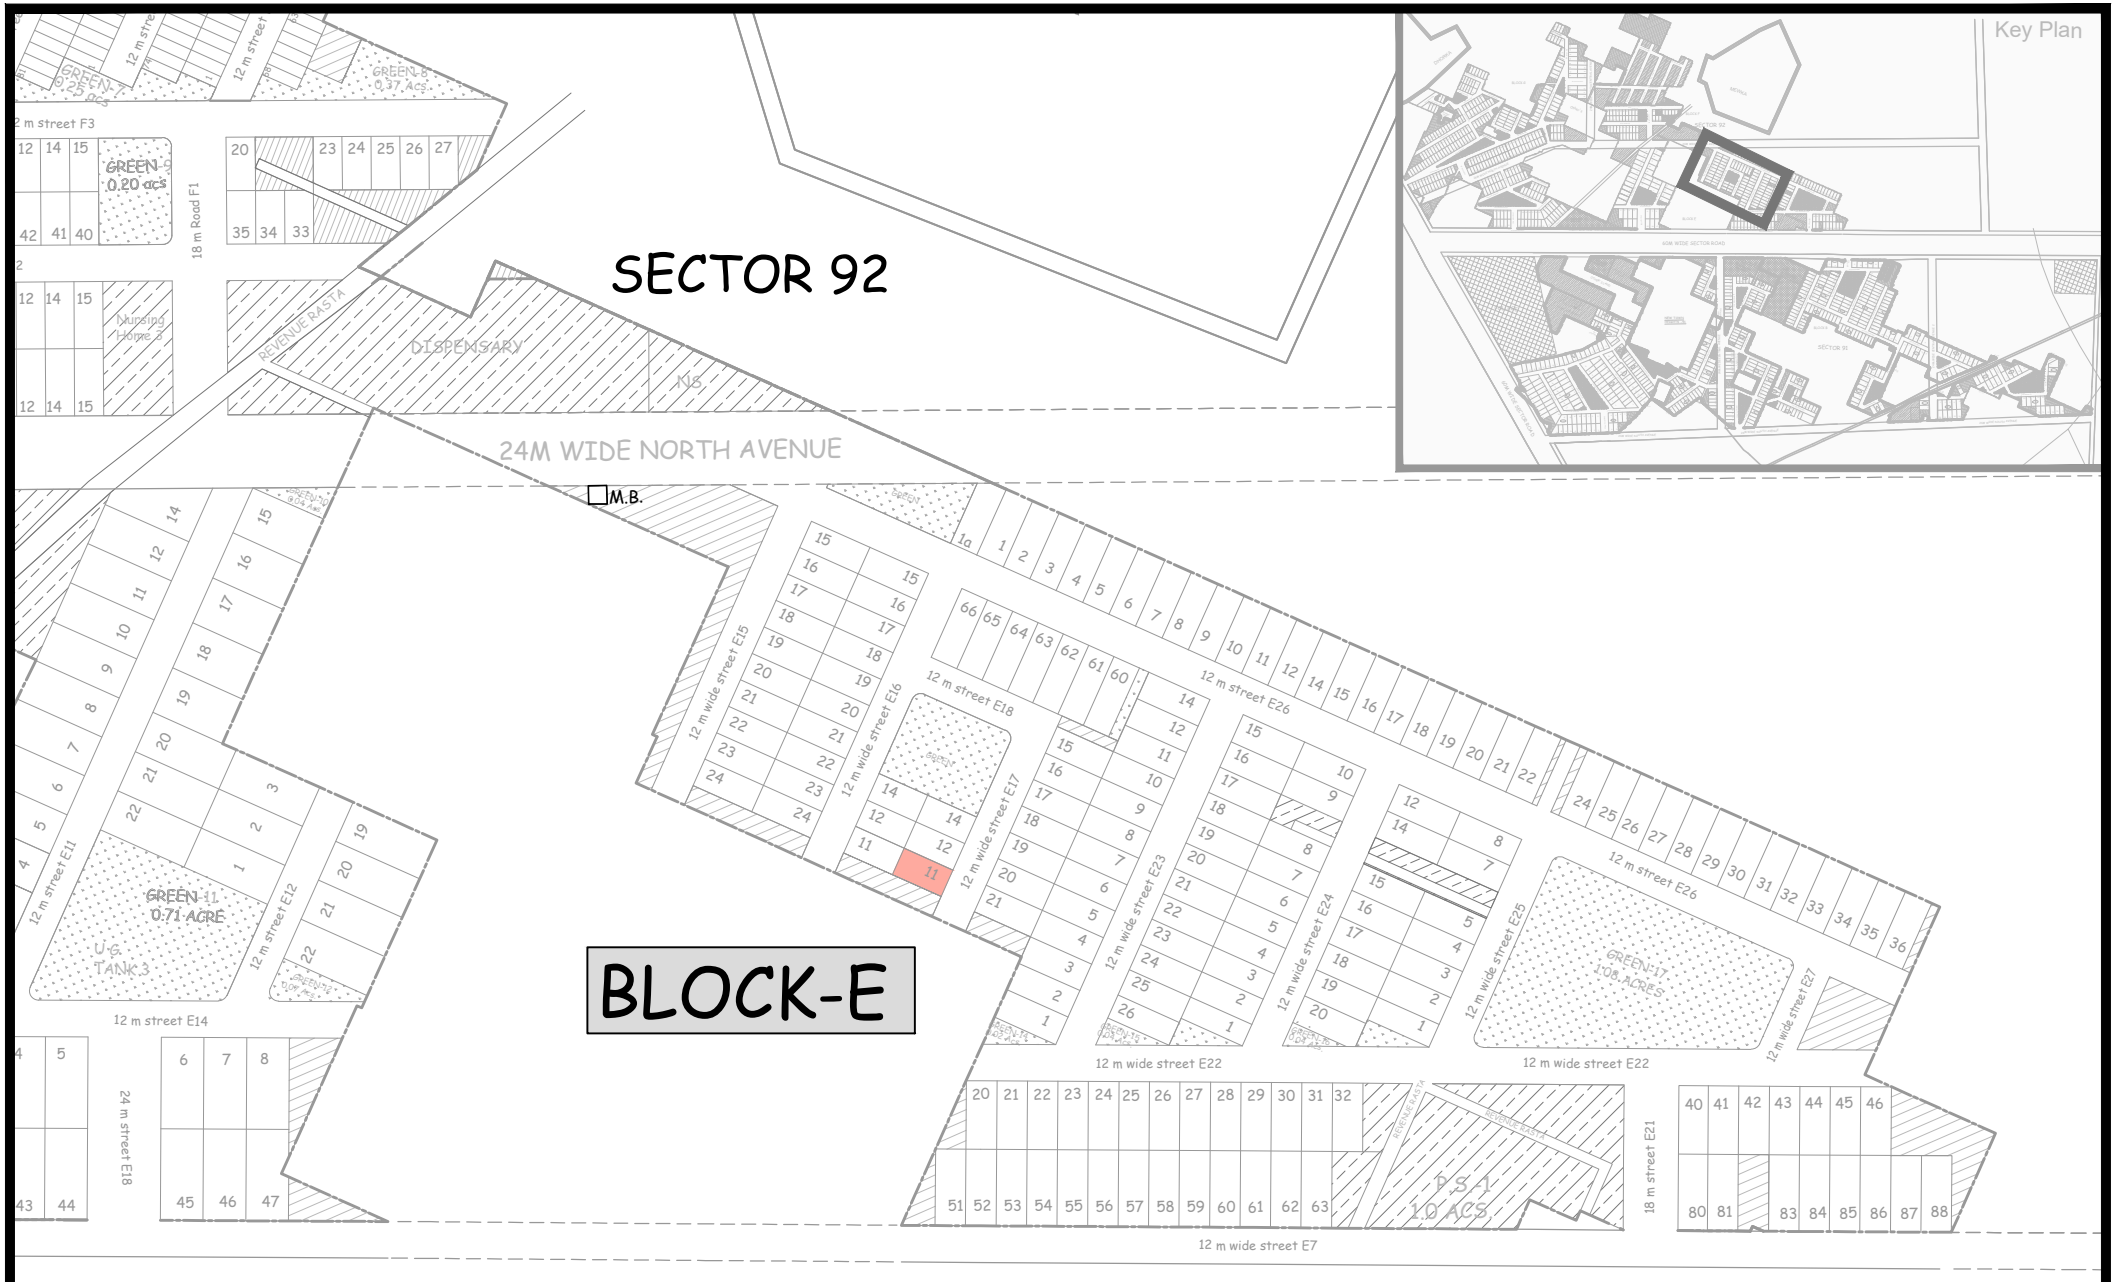

E-17/11

LAYOUT PART PLAN

DLF INDEPENDENT FLOORS
AT GARDENCITY SECTOR 91/92 GURUGRAM